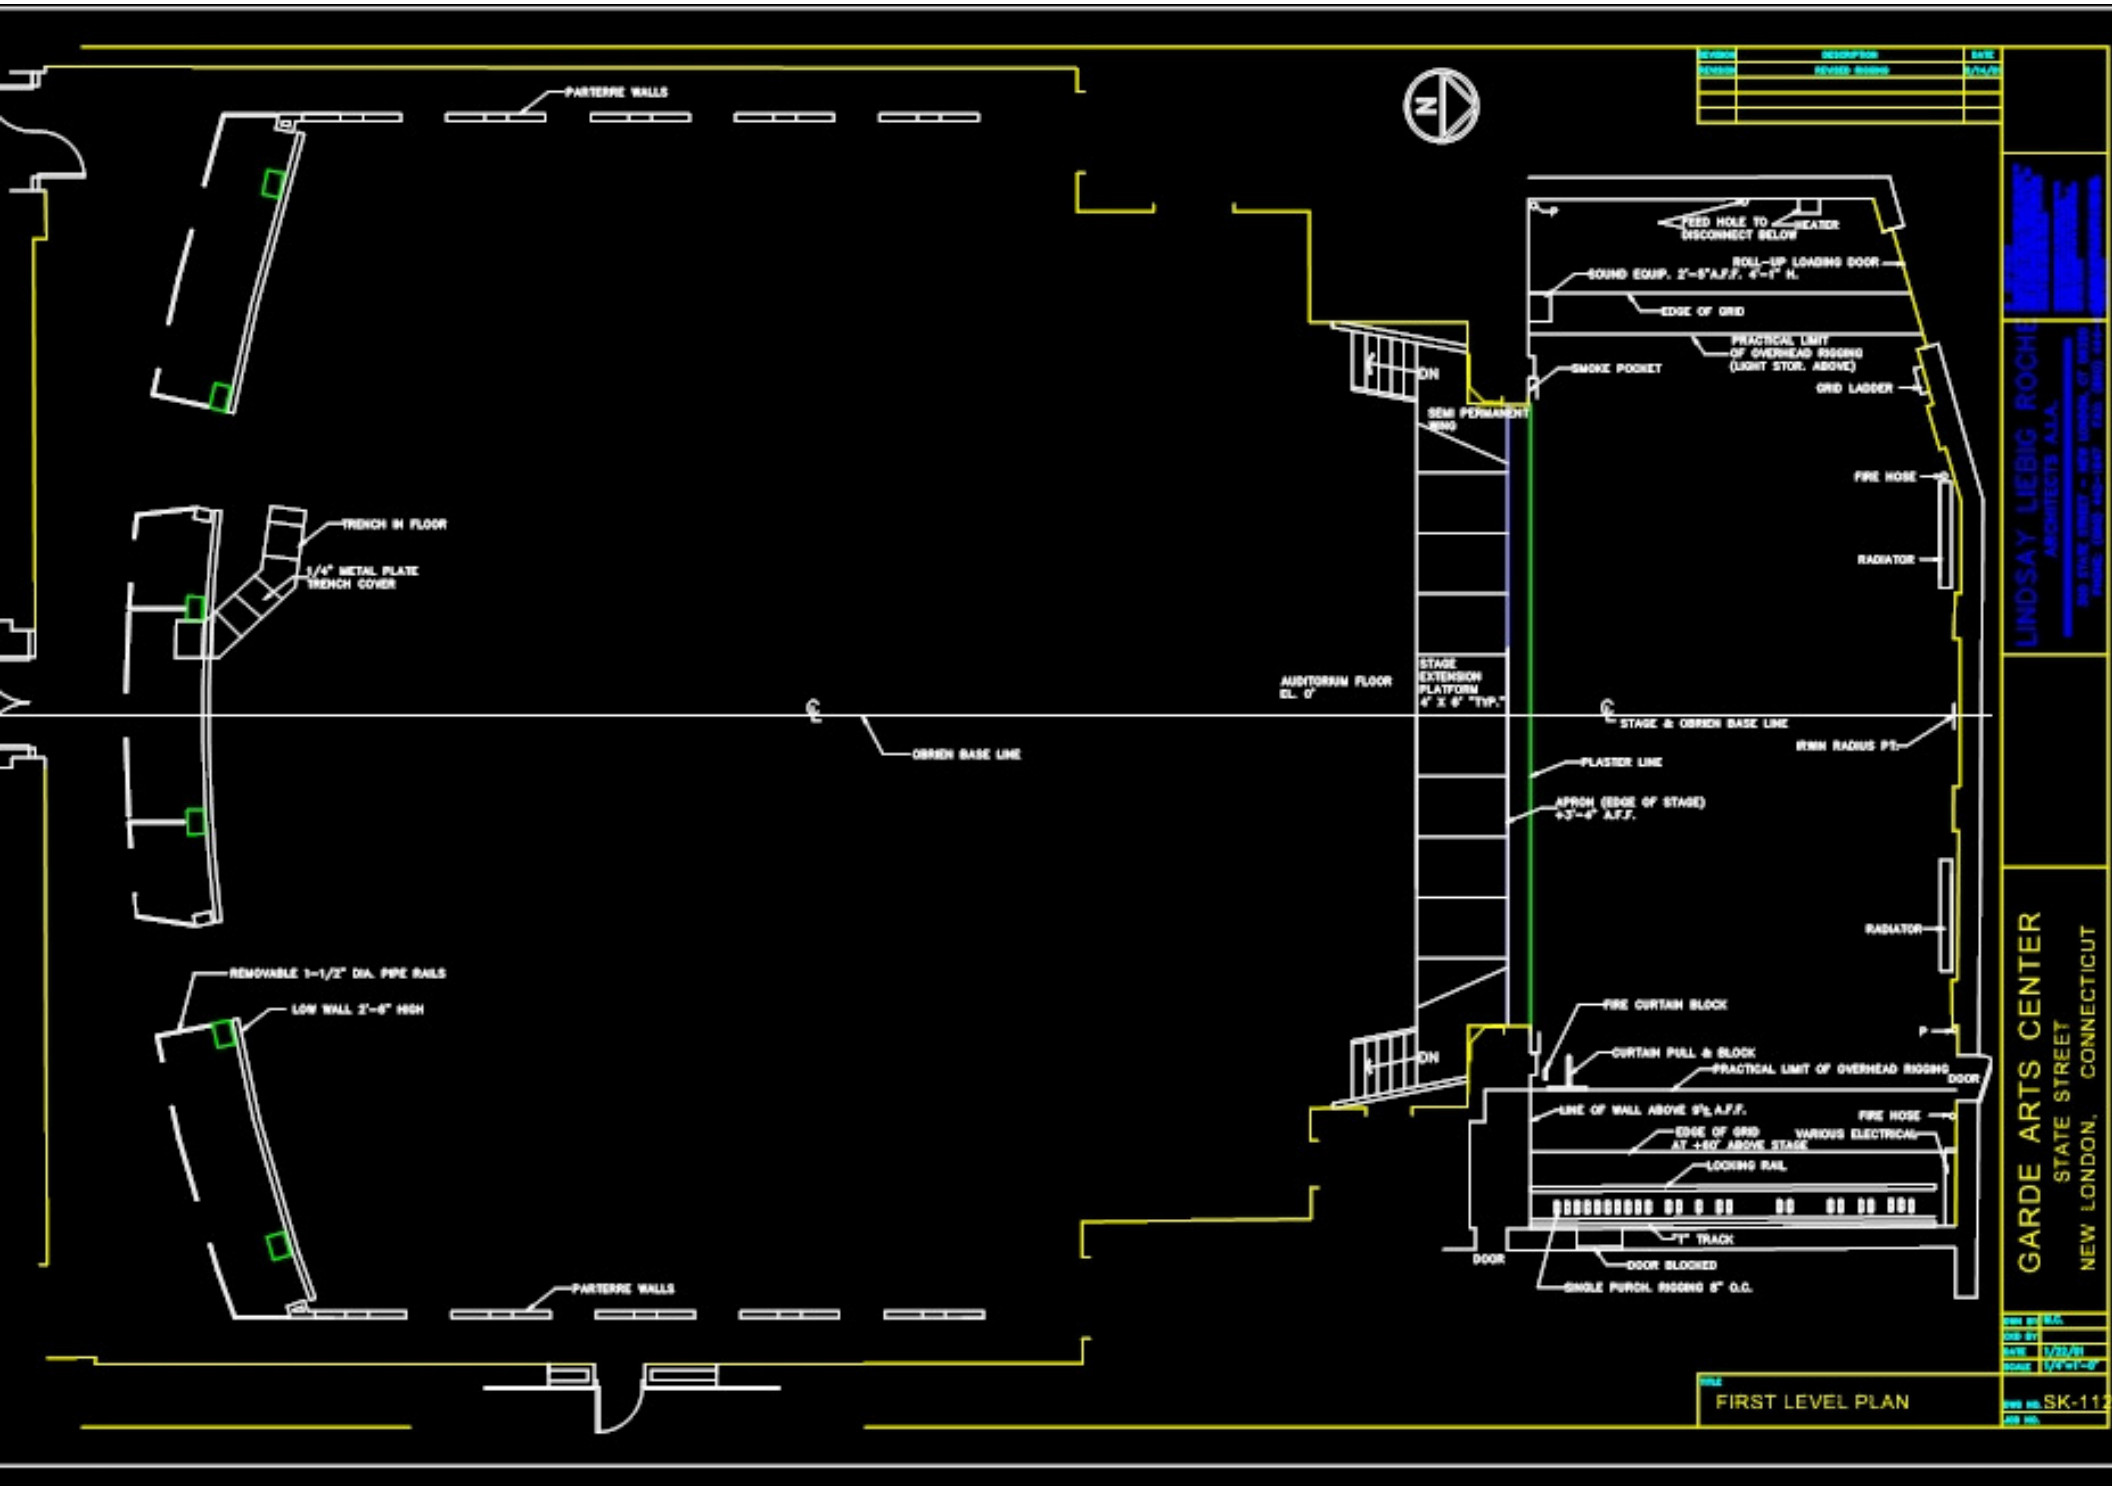
PARTERRE WALLS
TRENCH IN FLOOR
1/4" METAL PLATE TRENCH COVER
REMOVABLE 1-1/2" DIA. PIPE RAILS
LOW WALL 2'-6" HIGH
PARTERRE WALLS
OBRIEN BASE LINE
AUDITORIUM FLOOR EL. 0'
STAGE EXTENSION PLATFORM 4' X 8' "TYP."
SEMI PERMANENT WING
FEED HOLE TO HEATER DISCONNECT BELOW
ROLL-UP LOADING DOOR
SOUND EQUIP. 2'-6" A.F.F. 4'-1" H.
EDGE OF GRID
PRACTICAL LIMIT OF OVERHEAD RIGGING (LIGHT STOR. ABOVE)
SMOKE POCKET
GRID LADDER
FIRE HOSE
RADIATOR
STAGE & OBRIEN BASE LINE
MIN RADIUS PT.
PLASTER LINE
APRON (EDGE OF STAGE) +3'-4" A.F.F.
RADIATOR
FIRE CURTAIN BLOCK
CURTAIN PULL & BLOCK
PRACTICAL LIMIT OF OVERHEAD RIGGING
DOOR
LINE OF WALL ABOVE 9'-6" A.F.F.
FIRE HOSE
EDGE OF GRID AT +60' ABOVE STAGE
VARIOUS ELECTRICAL
LOCKING RAIL
"I" TRACK
DOOR
DOOR BLOCKED
SINGLE PURCH. RIGGING 8" O.C.
LINDSAY LIEBIG ROCHE
ARCHITECTS A.I.A.
GARDE ARTS CENTER
STATE STREET
NEW LONDON, CONNECTICUT
FIRST LEVEL PLAN
SK-112